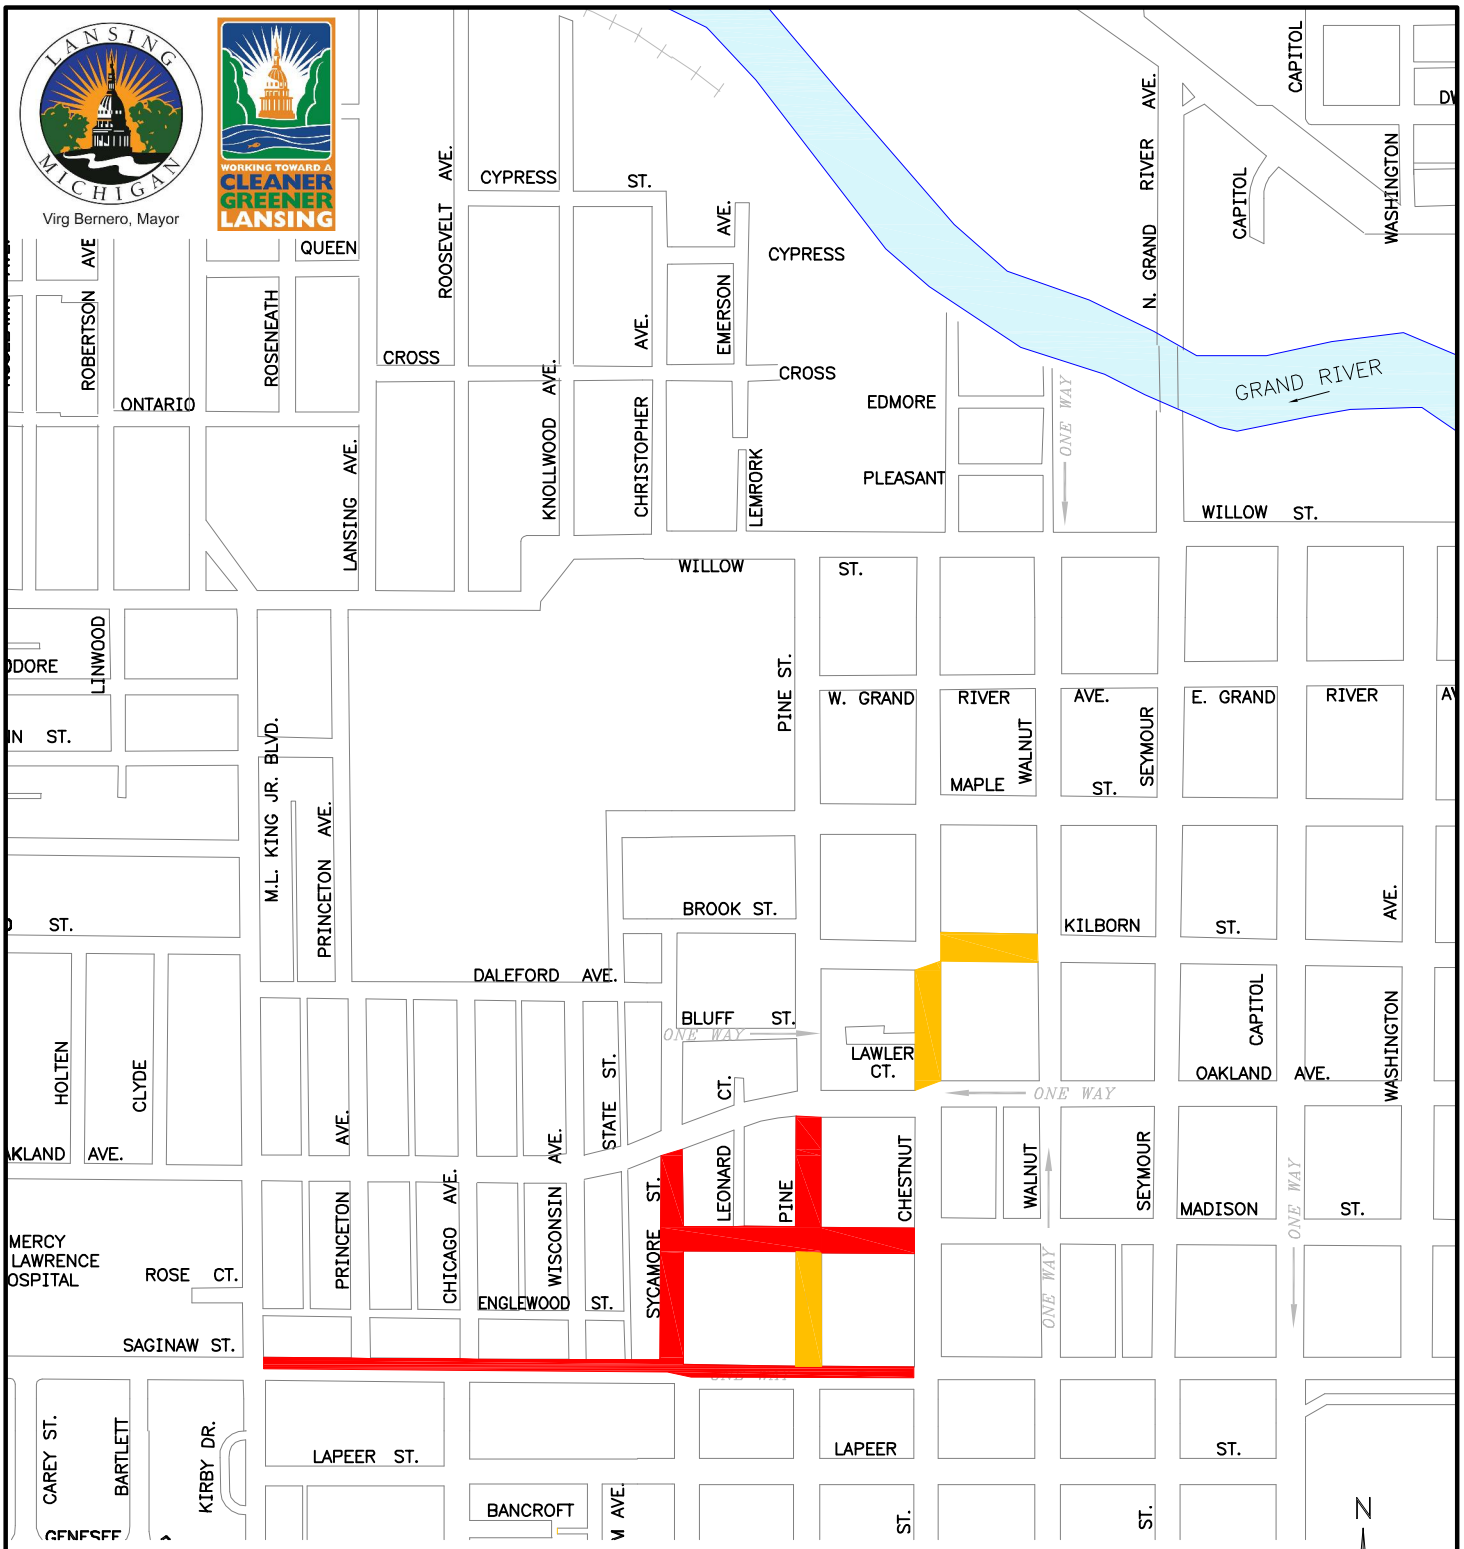

=SEPARATION COMPLETE—OPEN TO TRAFFIC

=UNDER CONSTRUCTION

=UNDER CONSTRUCTION IN 2 WEEKS

TETRA TECH

DESIGNED

SCALE: NO SCALE

LANSING CSO CONTROL PROGRAM
PHASE V SEGMENT 1
AREA 015N SEPARATION

MAY 25, 2010

FIGURE

015N

CADD PART P:\IER\12741\200-12741-00000\CAD\00\Public Mtg Drawings\2010 Construction Phasing Maps\015N.dwg 5/25/2010 Shank, Jason