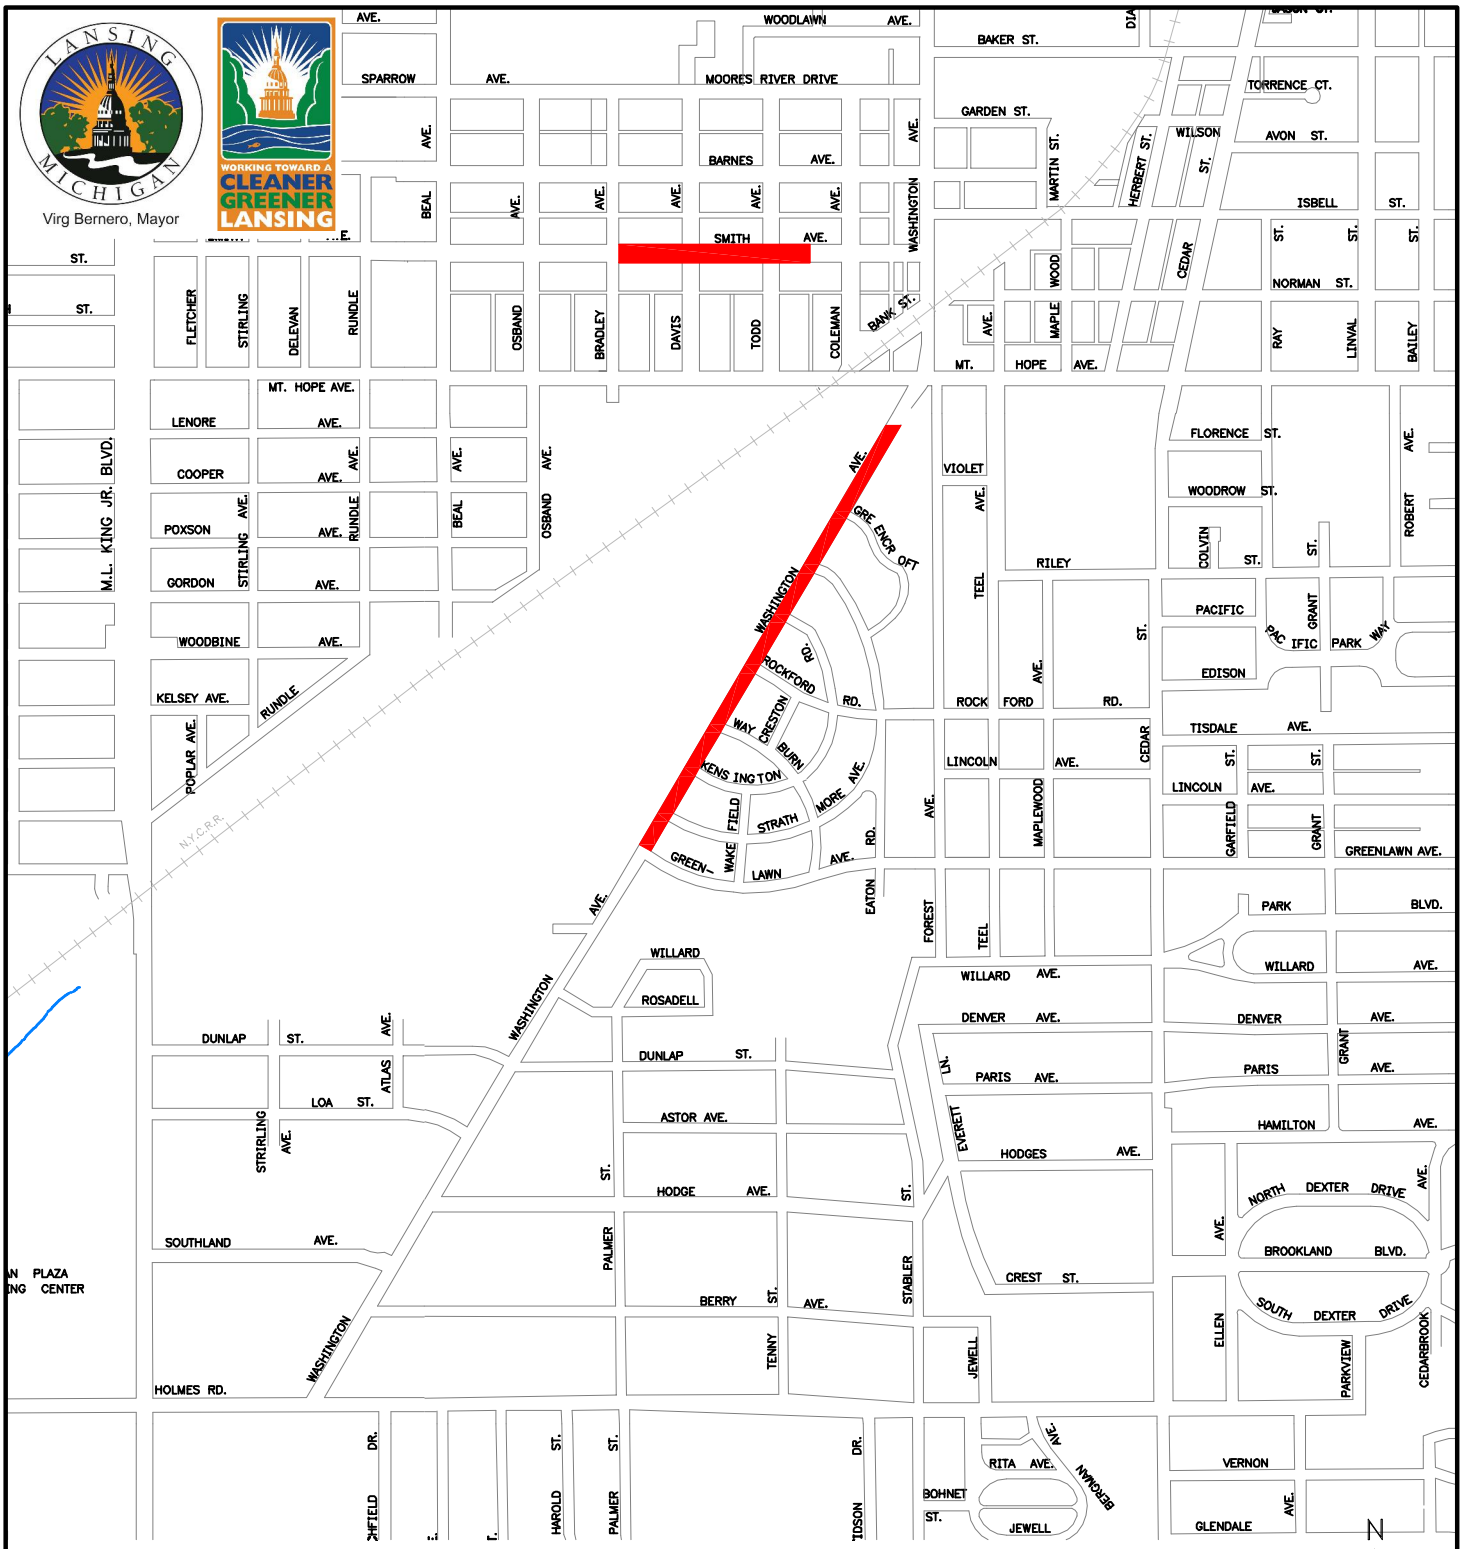

=SEPARATION COMPLETE—OPEN TO TRAFFIC

=UNDER CONSTRUCTION

=UNDER CONSTRUCTION IN 2 WEEKS

TETRA TECH

DESIGNED

SCALE: NO SCALE

LANSING CSO CONTROL PROGRAM
PHASE IV SEGMENT 5
AREA 034B SEPARATION

MAY 25, 2010

FIGURE

034B

CADD PART P:\IER\12741\200-12741-00000\CAD\00\Public Mtg Drawings\2010 Construction Phasing Maps\034B.dwg 5/12/2010 Shank, Jason