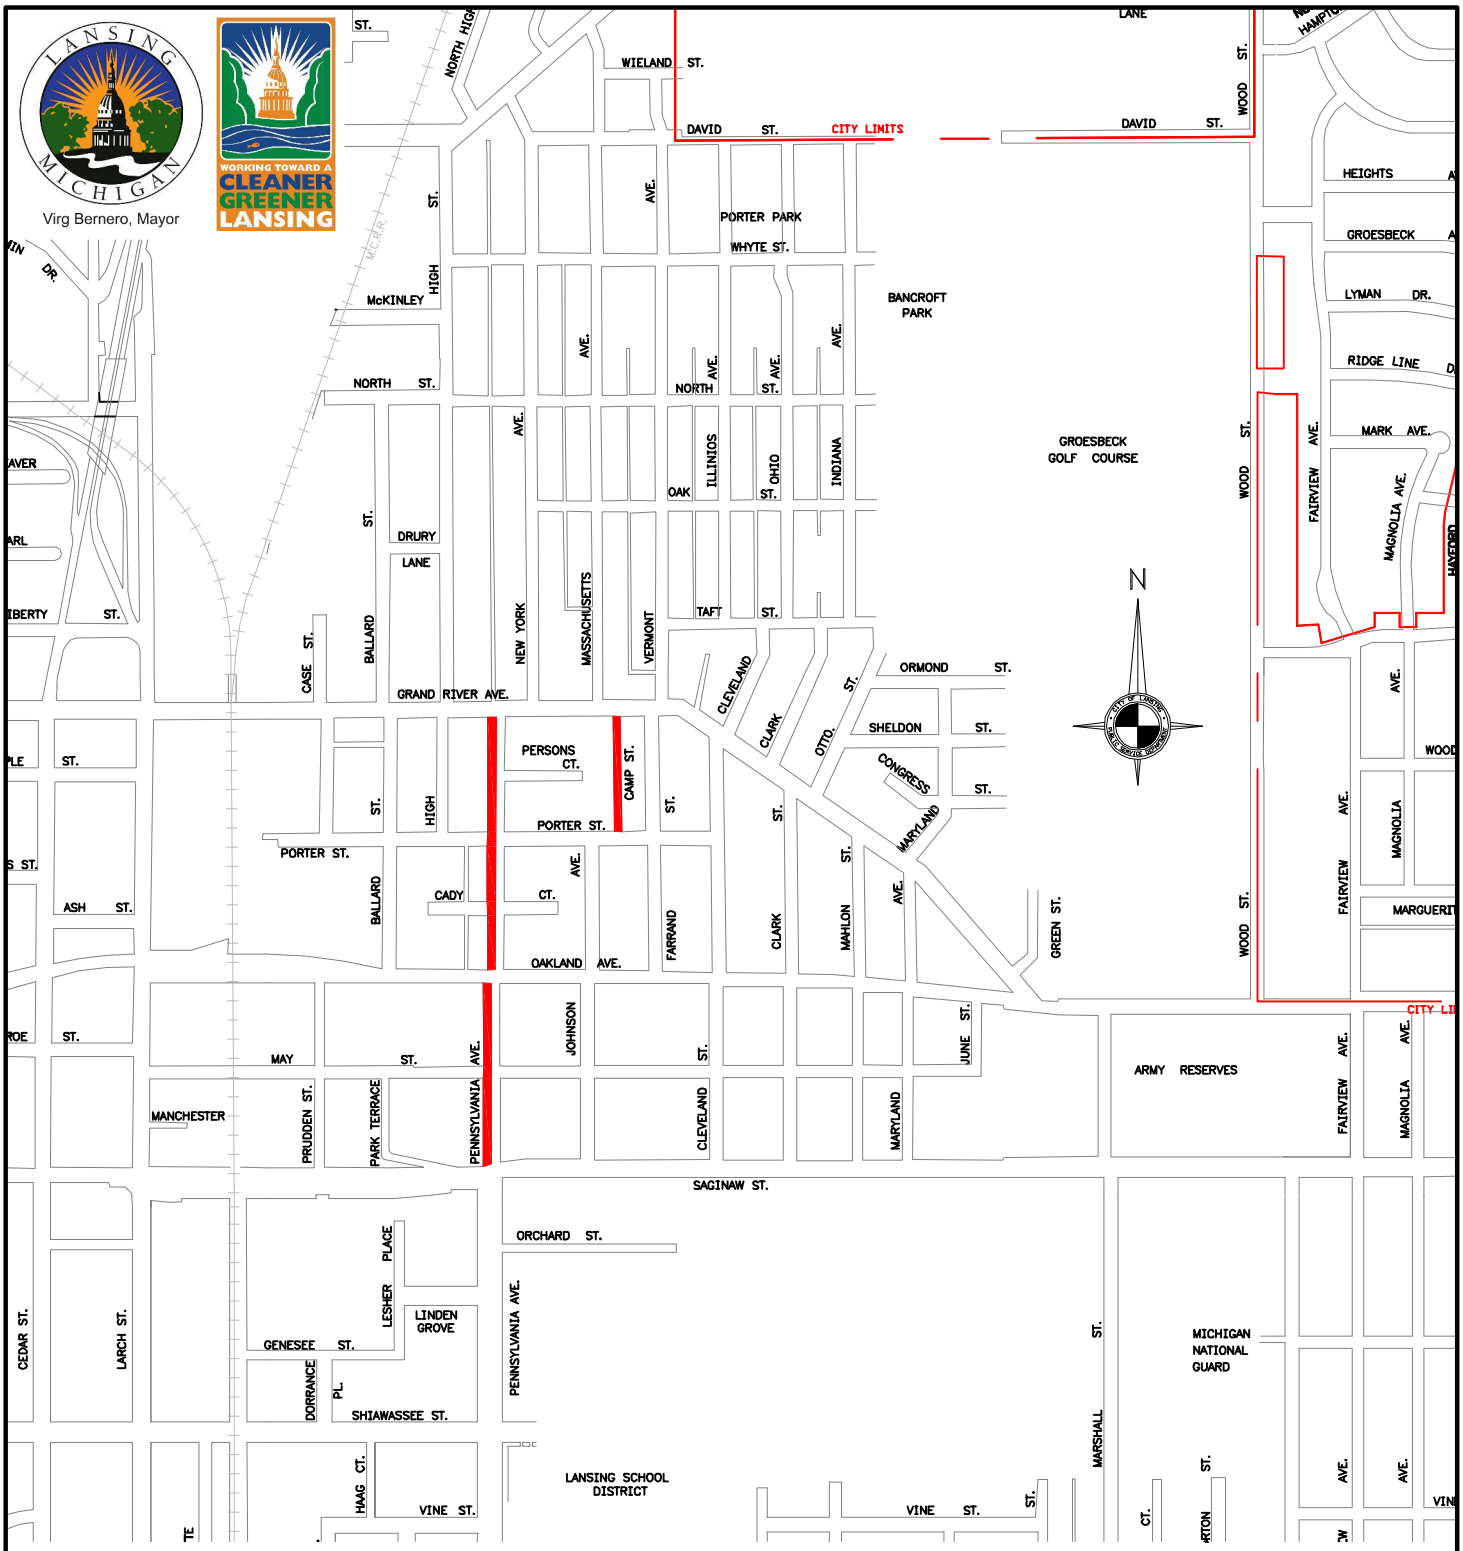

=SEPARATION COMPLETE—OPEN TO TRAFFIC

=UNDER CONSTRUCTION

=UNDER CONSTRUCTION IN 2 WEEKS

TETRA TECH

DESIGNED

SCALE: NO SCALE

LANSING CSO CONTROL PROGRAM
PHASE IV SEGMENT 4
AREA 018SE SEPARATION

OCTOBER 22, 2008

FIGURE

018SE

CADD PART P:\200-12741-00-000\CAD\00\Public Mtg Drawings\2008 Construction Phasing Maps\018SE.dwg 10/23/2008 Shank, Jason L.