INDEPENDENCE DAY PARADE ROUTE

July 4, Step off at 11:00 a.m.

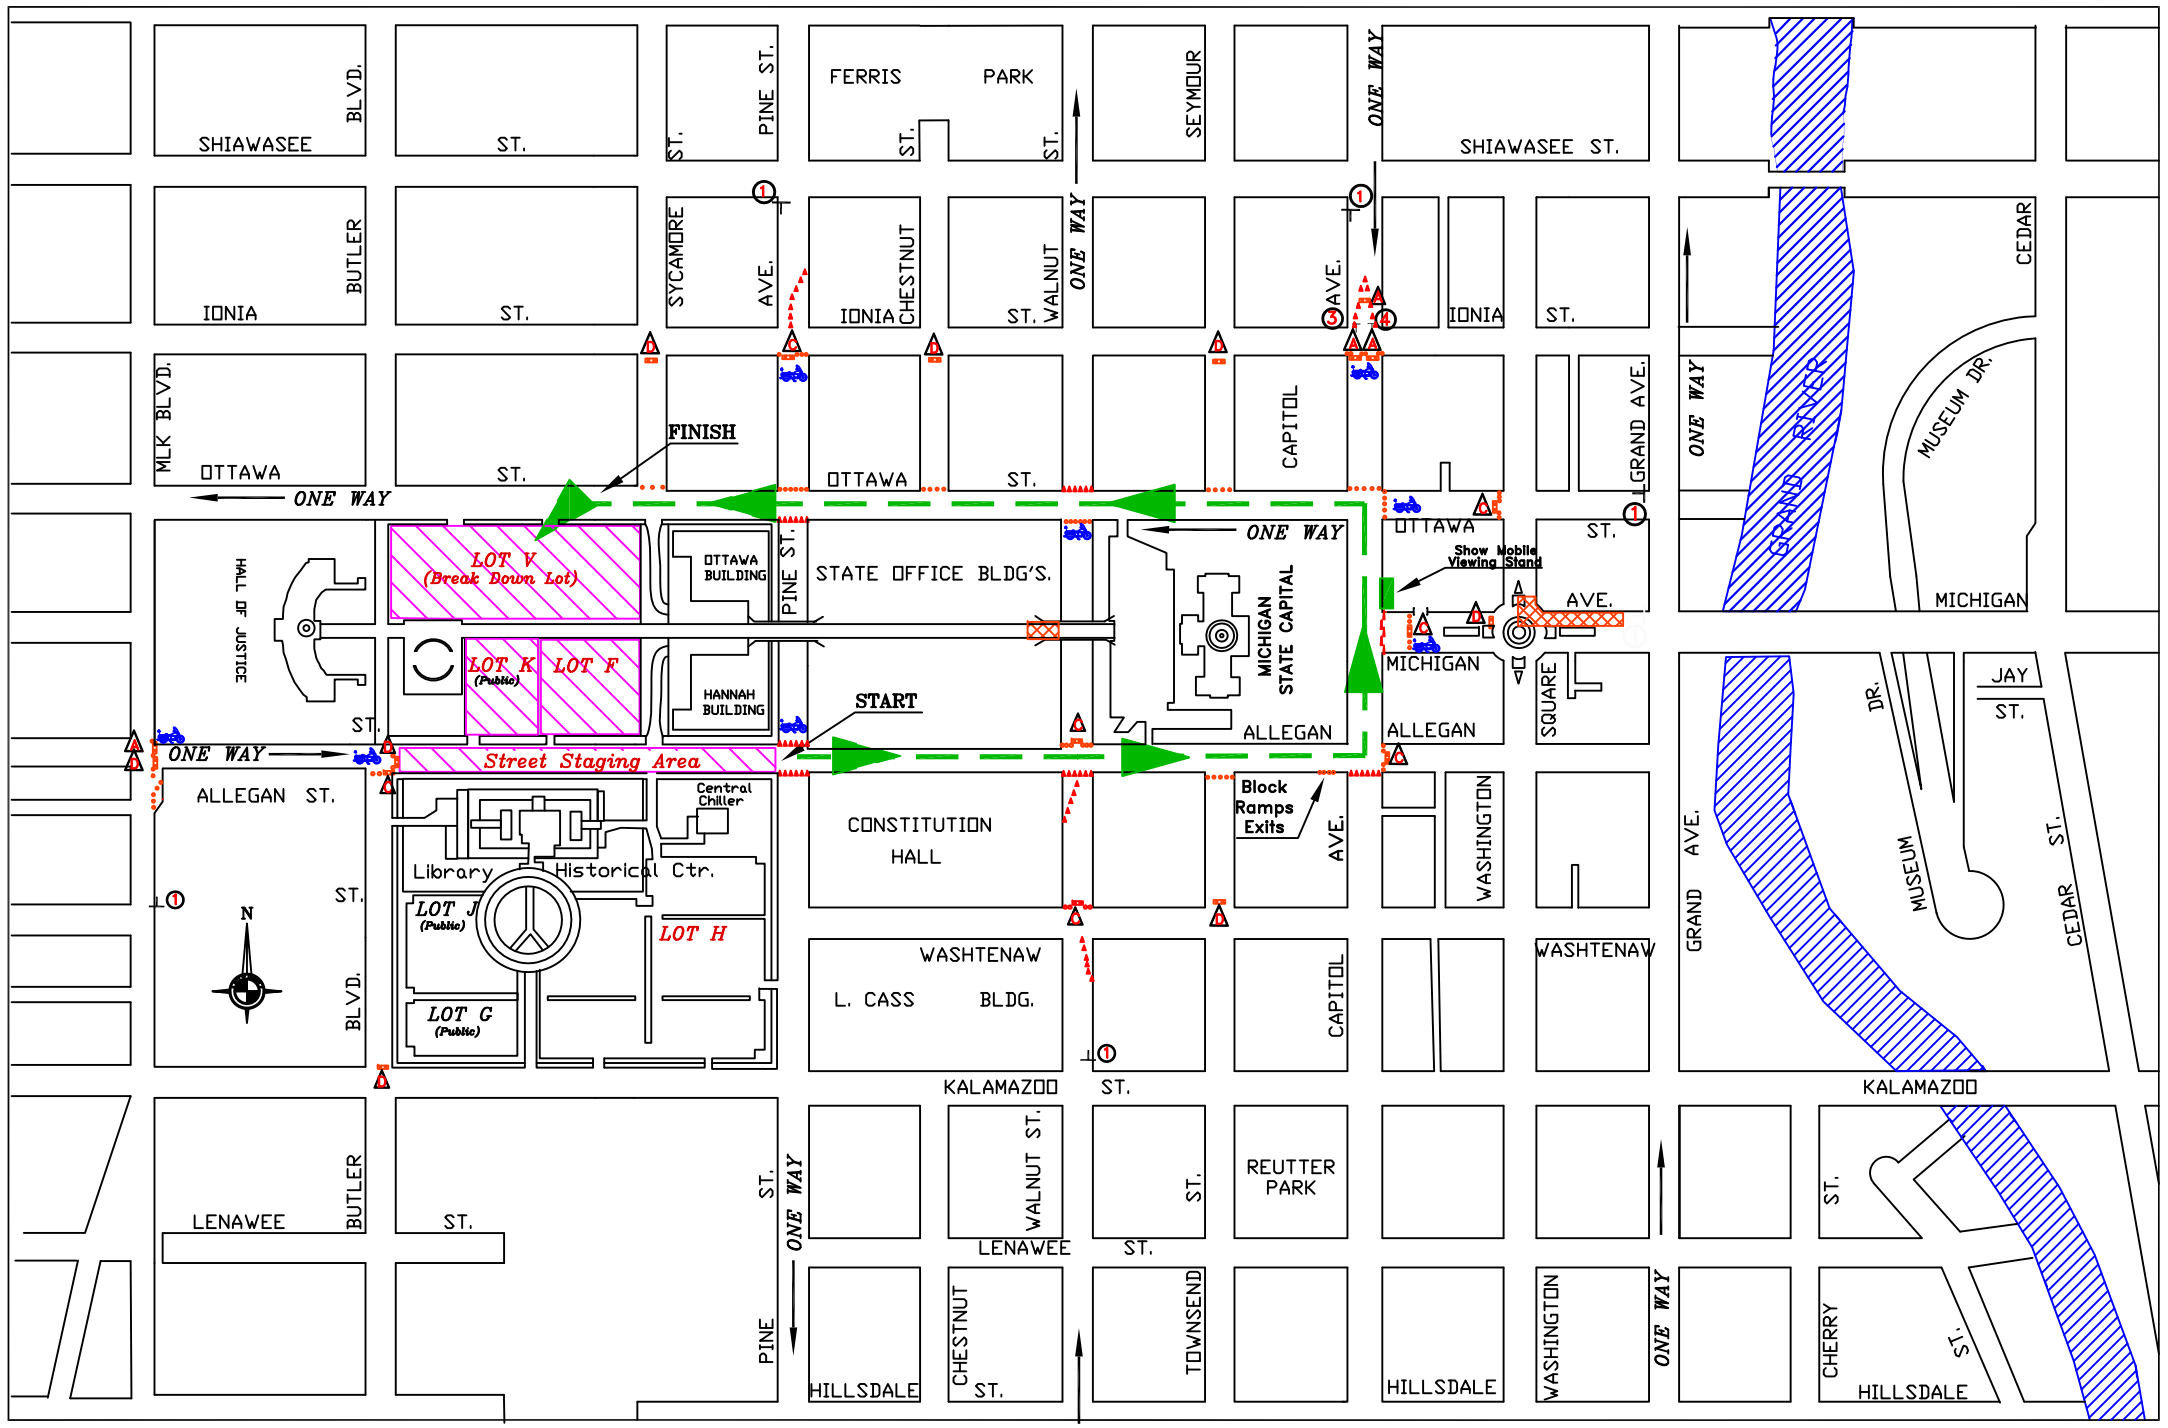

N

Street Staging Area

PARADE ROUTE

Lansing Police Department

Taper Length = 125 to 180 feet
Device Spacing = 25' Tapers, 40' Lane Seperation
Sign Spacing = 100 to 250 feet

⊤ = Pedestal or Stand Sign
① = W20-3 (Road Closed Ahead)
② = W20-5a Center Lane Closed Ahead
③ = R3-7R TURN RIGHT ONLY
④ = R3-7L TURN LEFT ONLY

Construction

▲ = 28 ' Traffic Cone
| = 42 ' Traffic Cone
● = TYPE II Barricade or Barrels
▭ = TYPE III Barricade
A = Arrow
B = Blank
C = Road Closed
D = Road Closed to Thru Traffic

T:\Special Events\SEPA Basic Folders\SEPA Amended 2006